



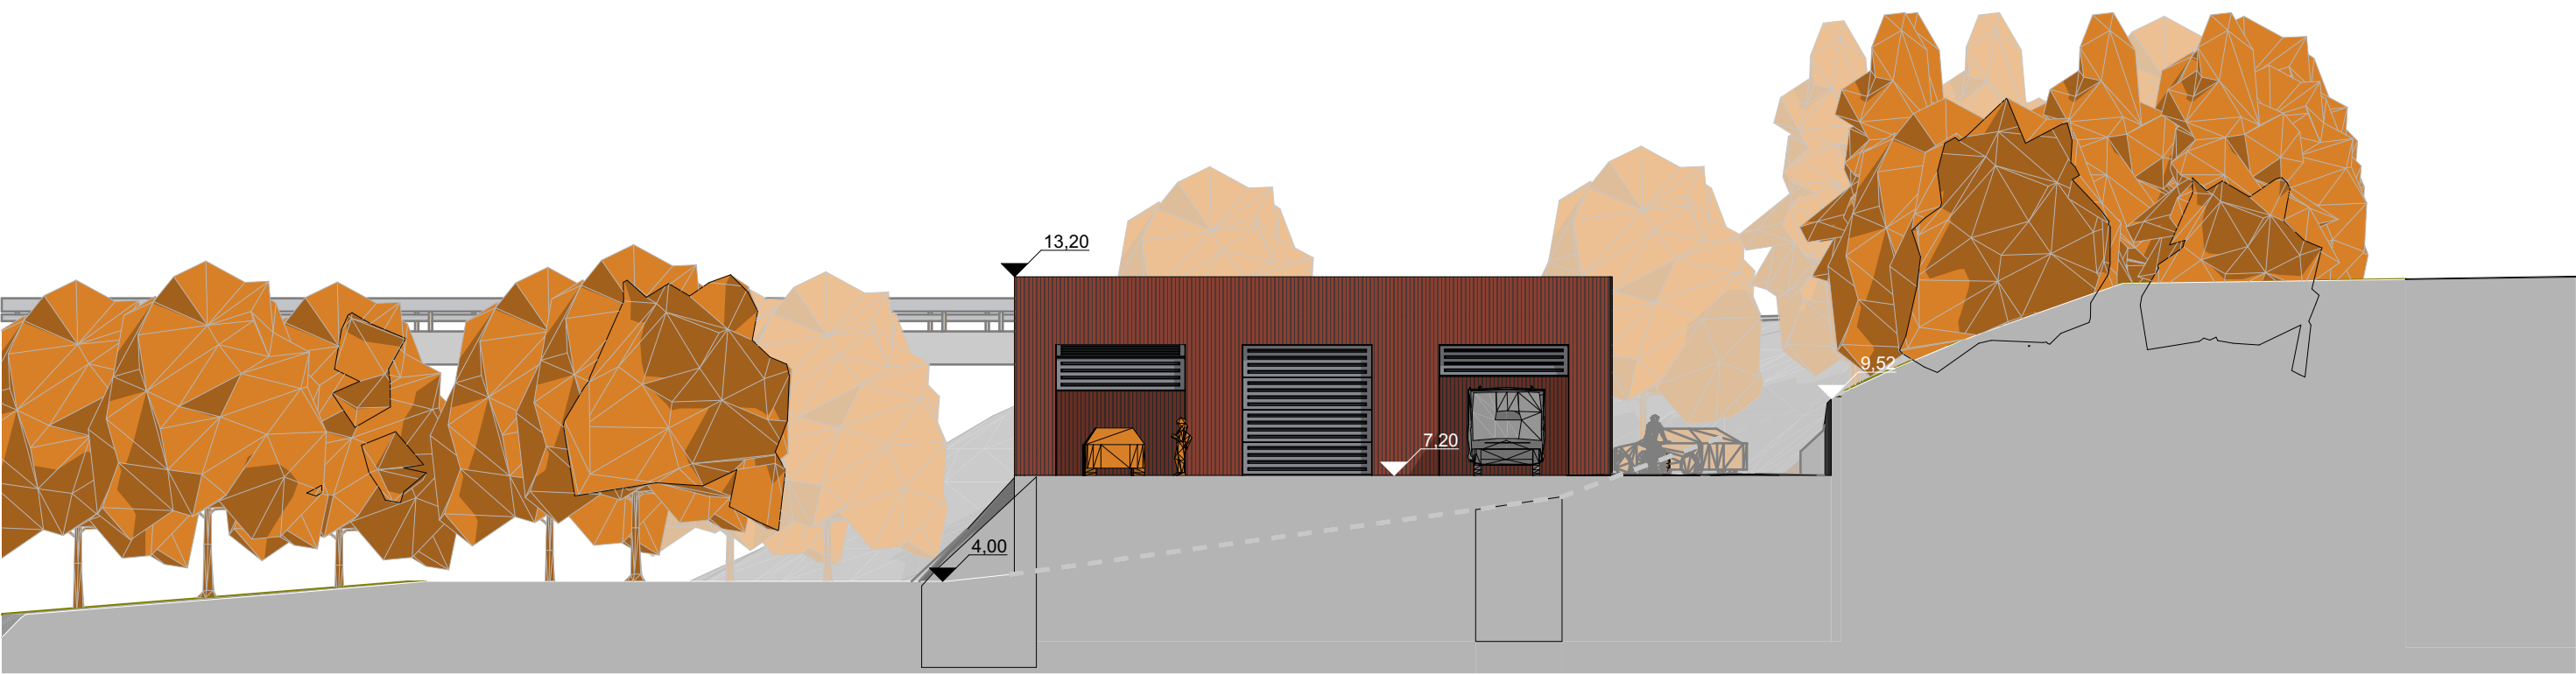

Oppriss øst 1

1:200

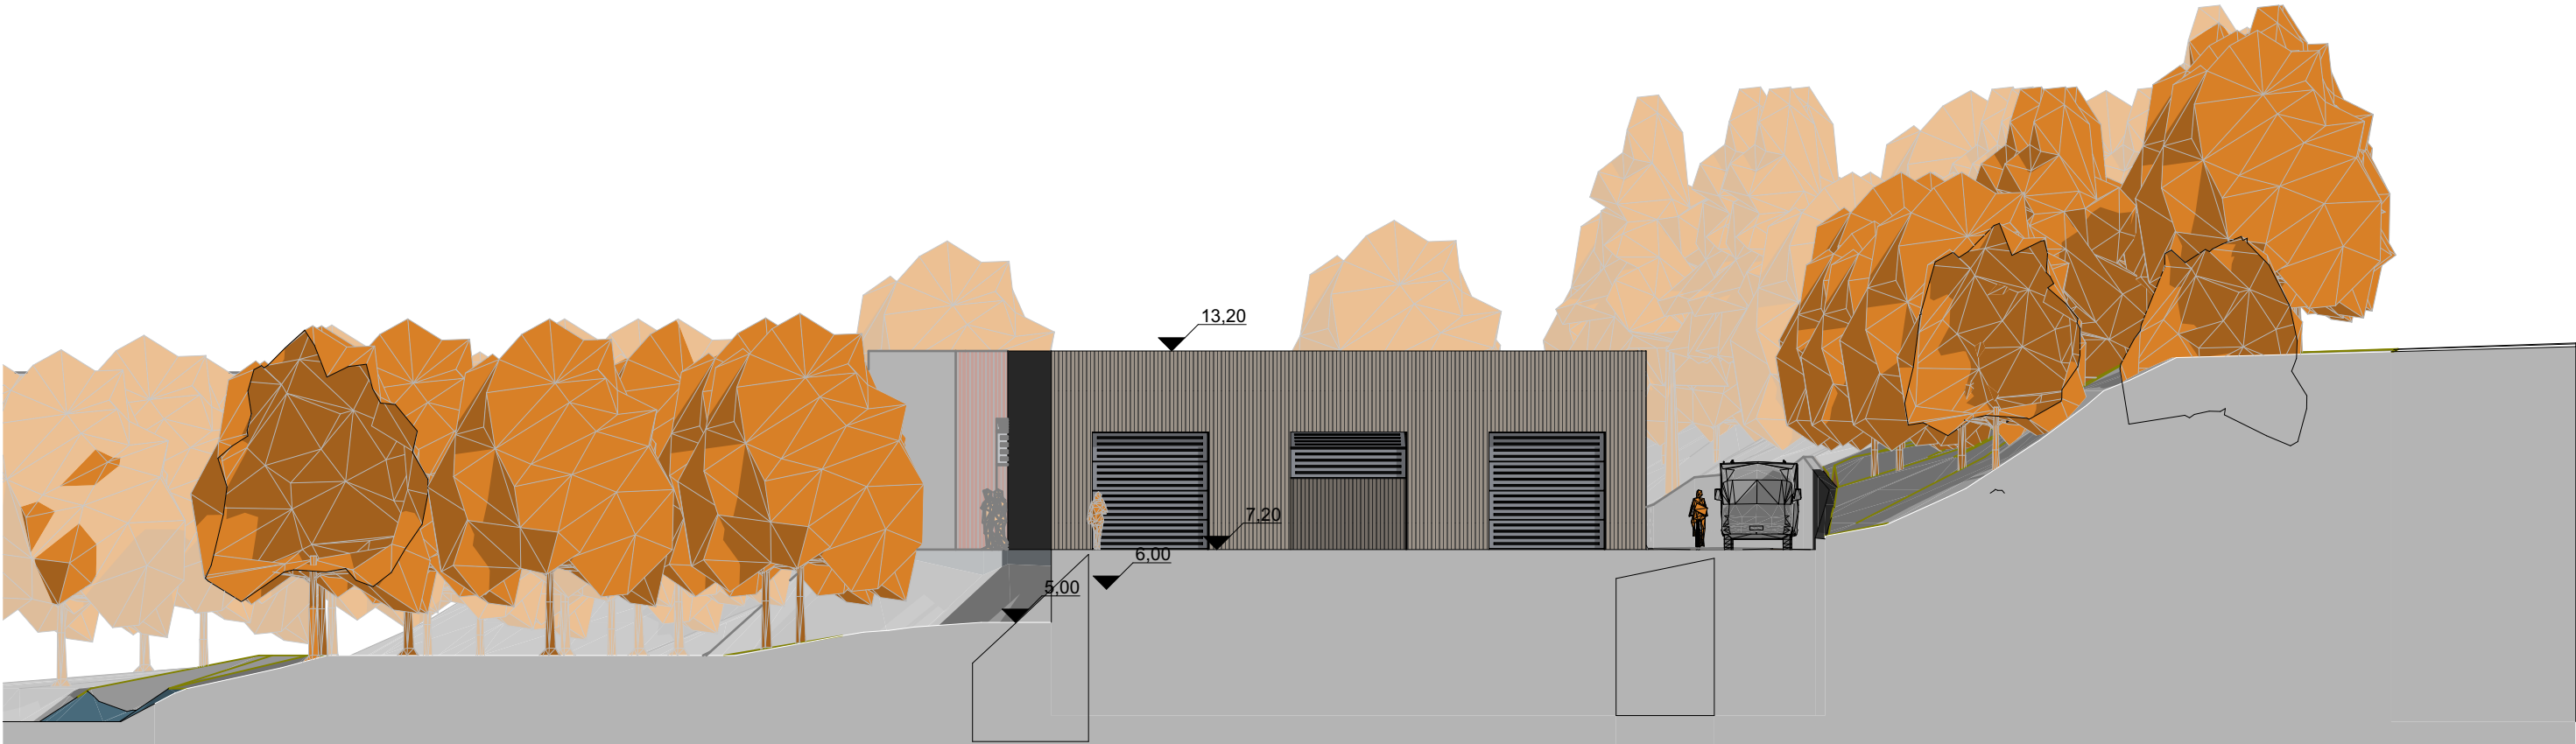

Oppriss øst 2

1:200